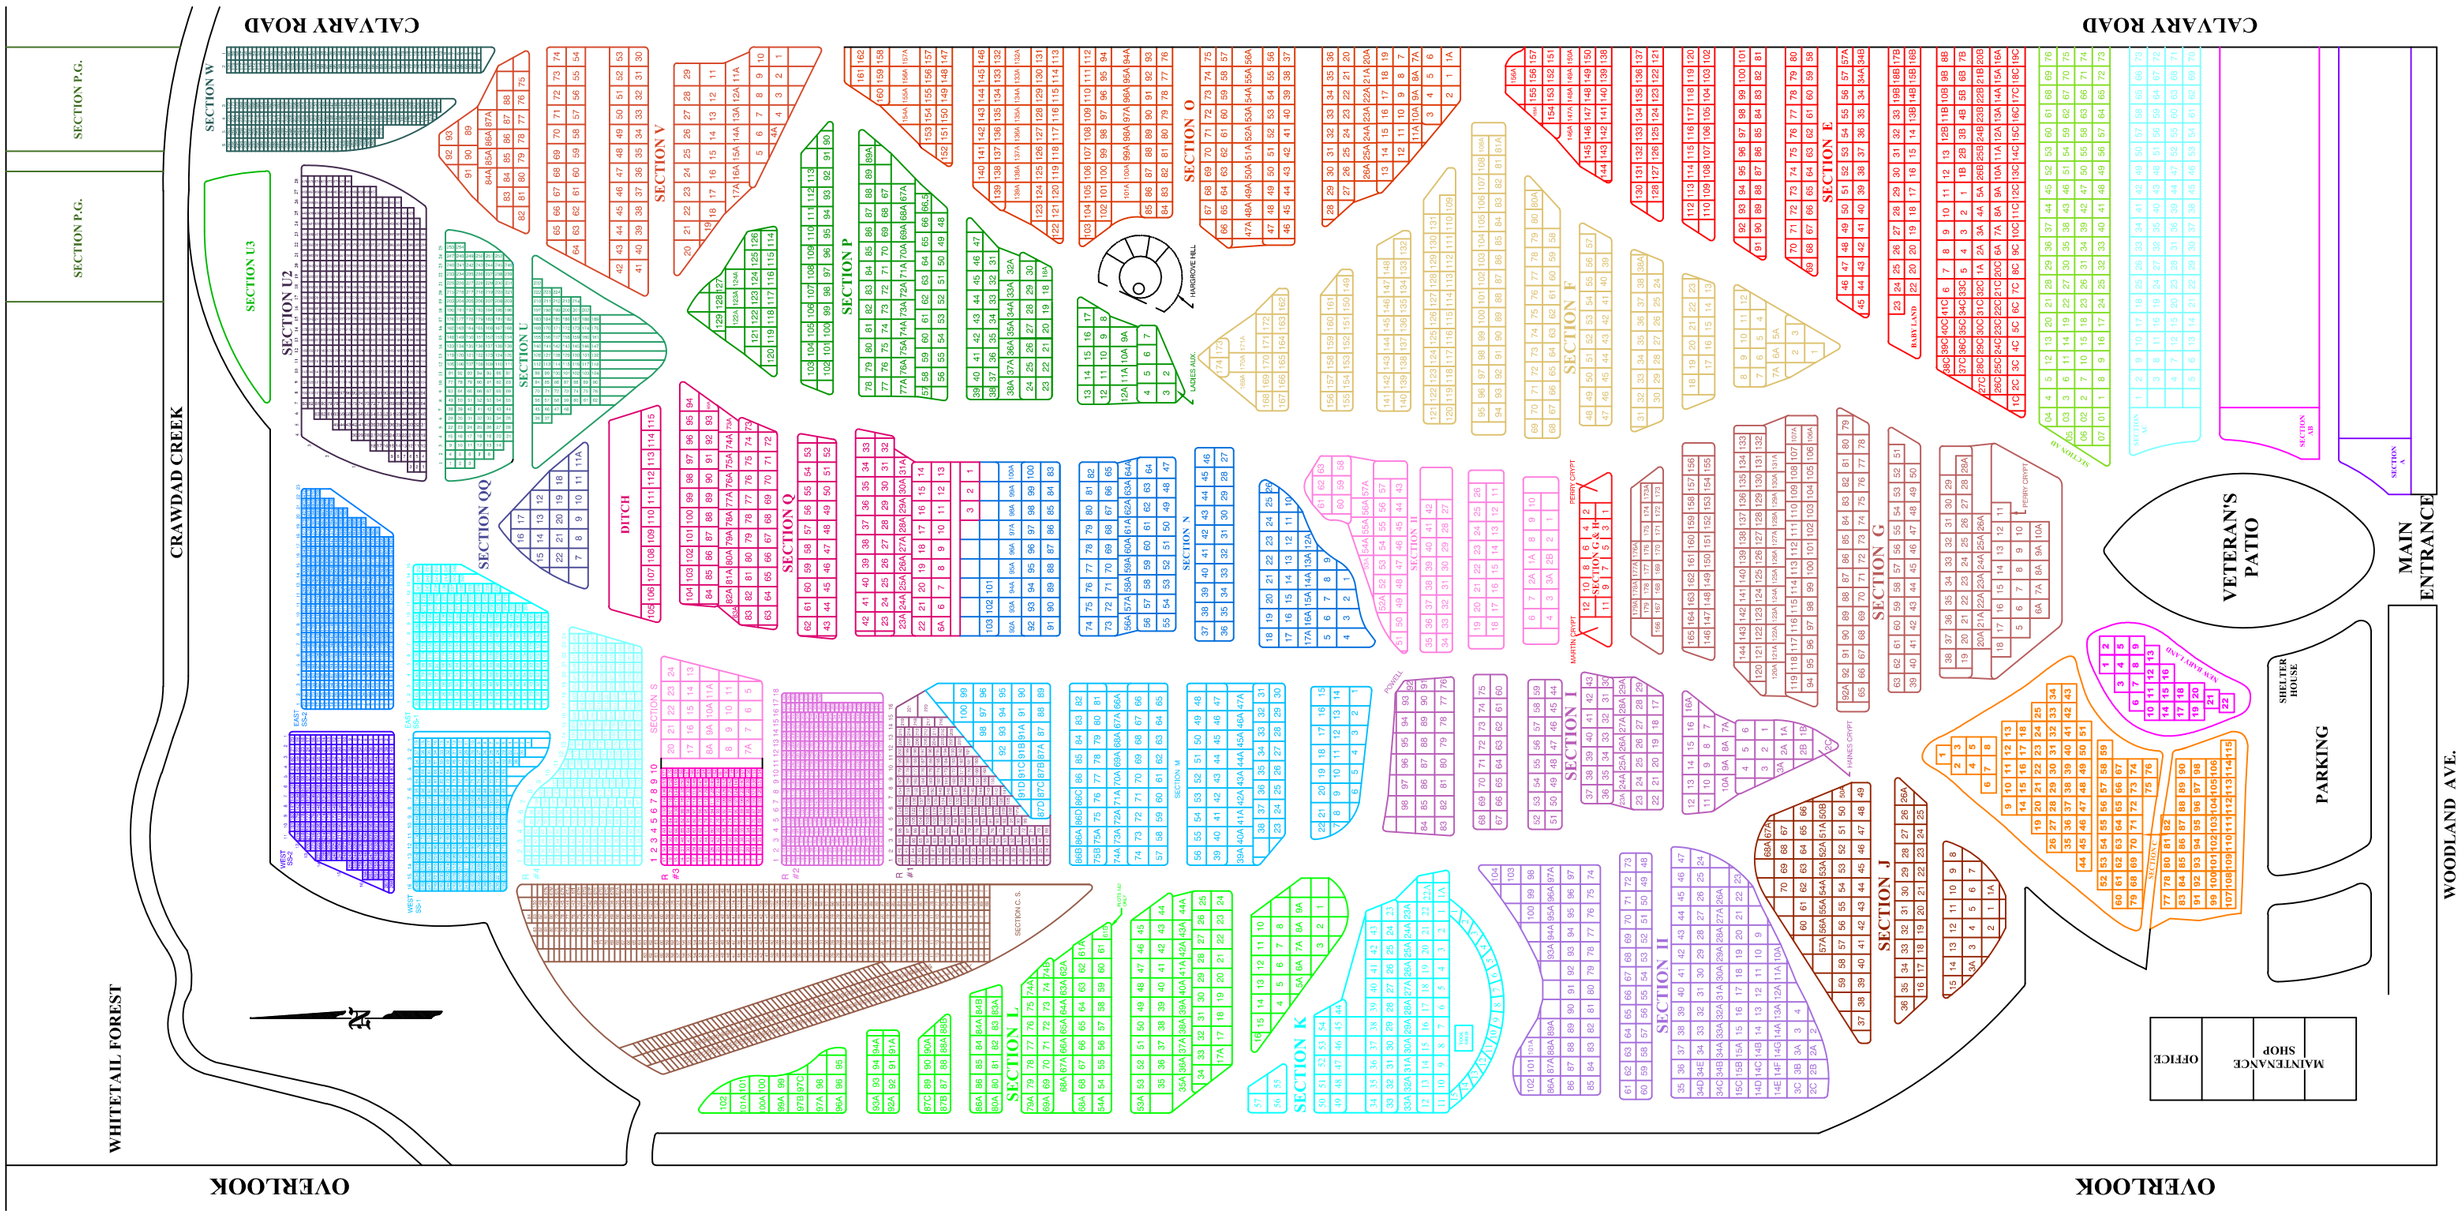
CALVARY ROAD
CALVARY ROAD
SECTION P.G.
SECTION P.G.
CRAWDAD CREEK
SECTION W
SECTION U3
SECTION U2
SECTION U
SECTION QQ
DITCH
SECTION Q
SECTION V
SECTION P
SECTION O
SECTION F
SECTION E
SECTION G
SECTION J
SECTION I
SECTION H
SECTION K
SECTION L
SECTION S
SECTION M
SECTION N
SECTION II
SECTION C.S.
VETERAN'S PATIO
MAIN ENTRANCE
SHELTER HOUSE
PARKING
MAINTENANCE SHOP
OFFICE
WHITETAIL FOREST
WOODLAND AVE.
OVERLOOK
OVERLOOK