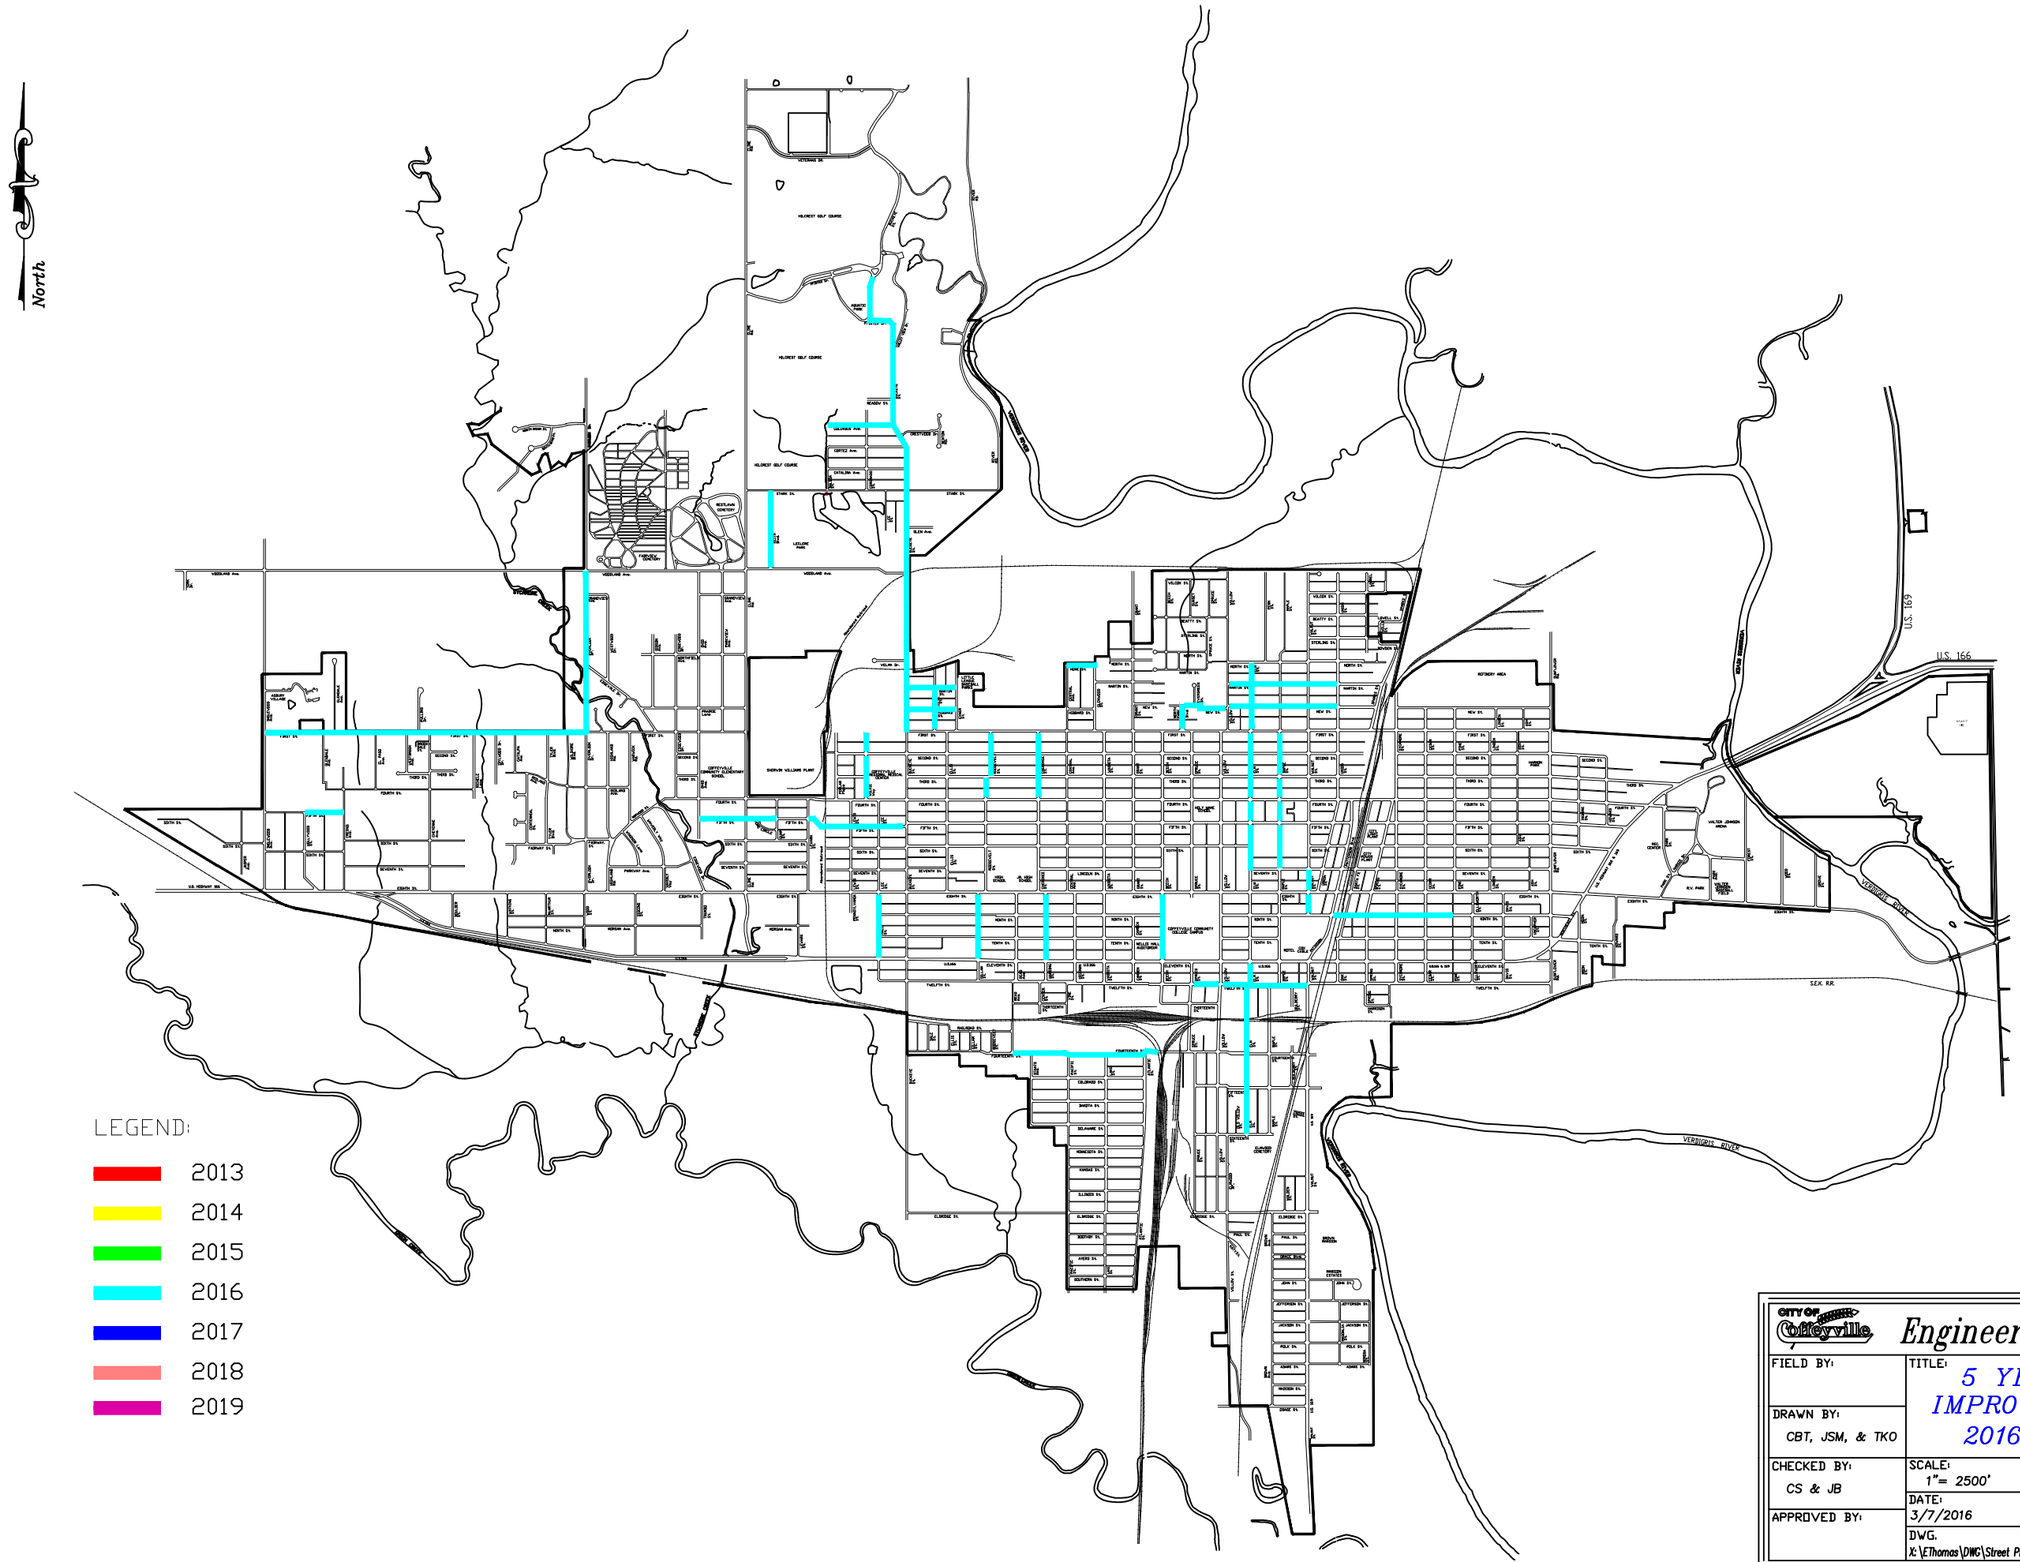

CITY OF Coffeyville	Engineering Department		
FIELD BY:	TITLE: 5 YEAR STREET IMPROVEMENT PLAN 2016 Flex/MAQS		
DRAWN BY: CBT, JSM, & TKO			
CHECKED BY: CS & JB	SCALE: 1"= 2500'	SHEET REFERENCE NUMBER:	CONTRACT NO.
APPROVED BY:	DATE: 3/7/2016		SHEET 1 of 1
	DWG. X:\EThomas\DWG\Street Projects\5 year Plan\DWG\MAQS & reconstruction Plan.dwg		